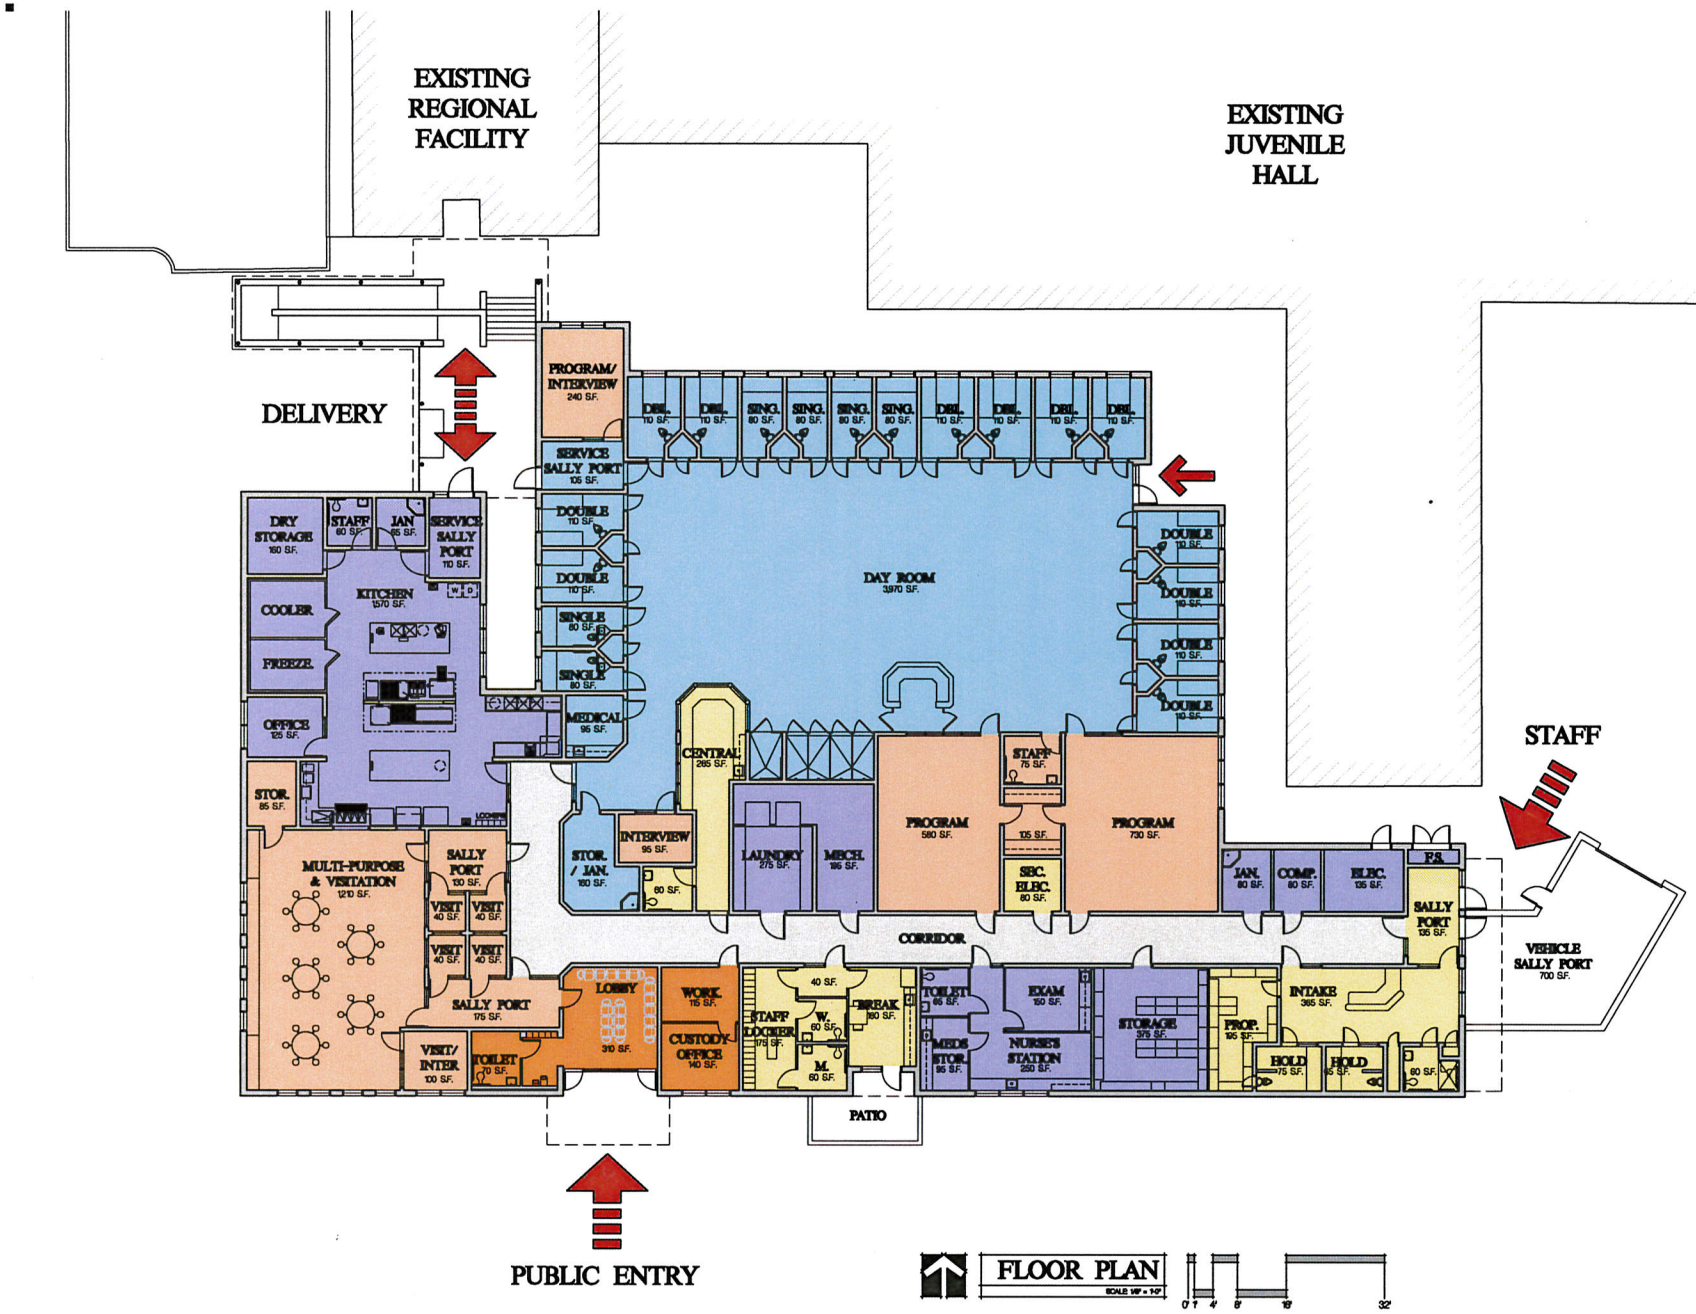

Copyright © 2014

NICHOLS MELBURG & ROSSETTO
ARCHITECTS • ENGINEERS
300 KNOLLCREST DRIVE
REDDING, CA 96002
(530) 222-3300 (530) 222-3638 FAX
http://www.nmrdesign.com

CONSULTANTS

LICENSE STAMPS

PROJECT NAME

HUMBOLDT COUNTY JUVENILE HALL REPLACEMENT FACILITY

2608 HARRISON AVENUE
EUREKA, CALIFORNIA

SHEET TITLE

FLOOR PLAN

DRAWING STATUS

SCHEMATIC DESIGN

REVISIONS

Sym.	Description	Date

Drawn By	KJM
Date Issued	08/18/14
Scale	1/8" = 1'-0"
Project No.	14-6388.00

SHEET No.

A2.1